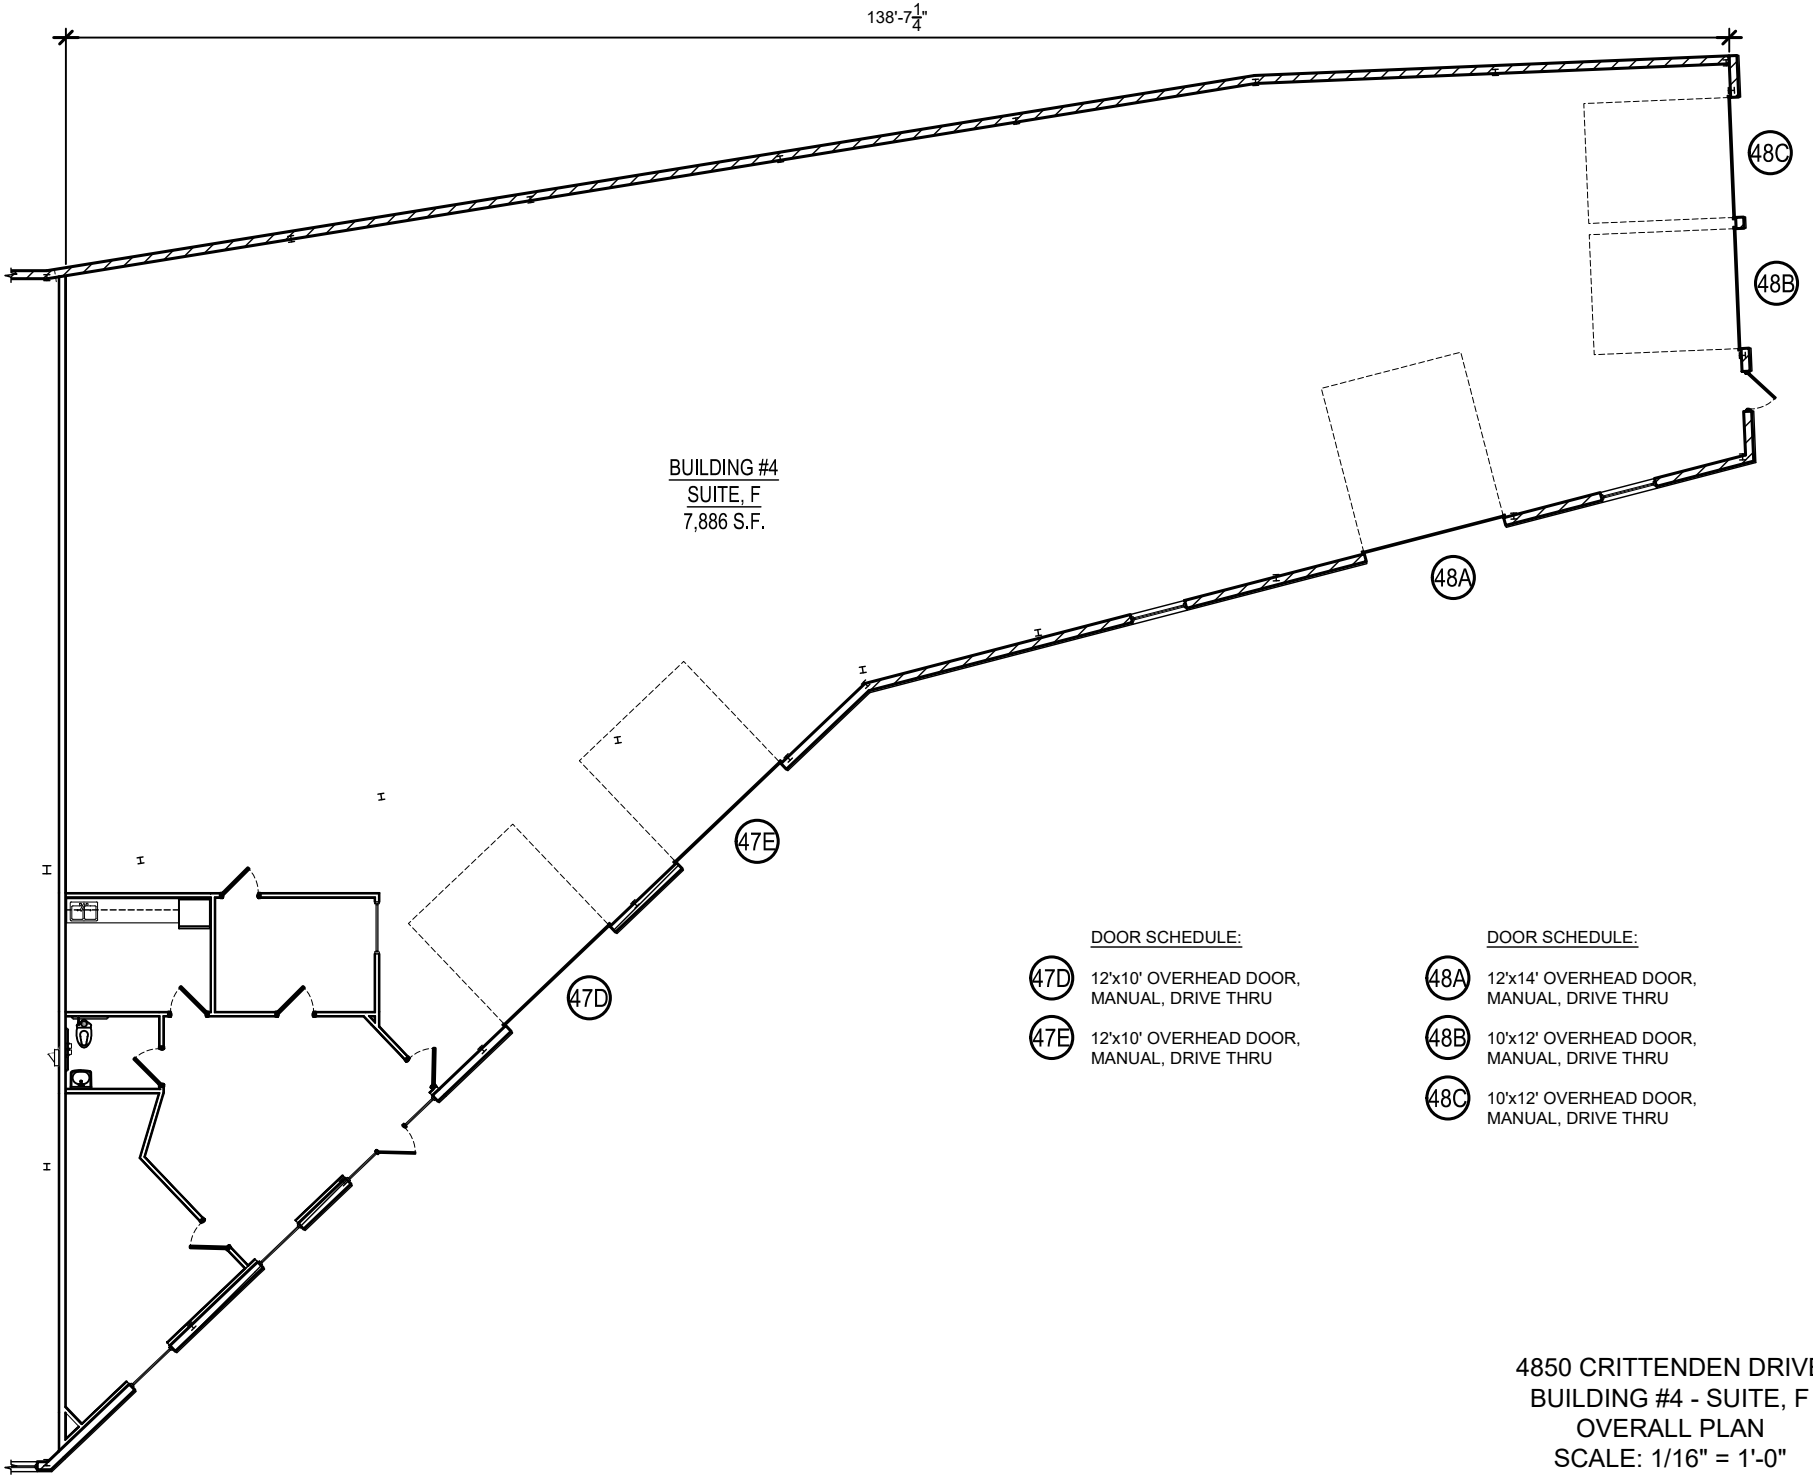

DOOR SCHEDULE:

47D	12'x10' OVERHEAD DOOR, MANUAL, DRIVE THRU
47E	12'x10' OVERHEAD DOOR, MANUAL, DRIVE THRU

DOOR SCHEDULE:

48A	12'x14' OVERHEAD DOOR, MANUAL, DRIVE THRU
48B	10'x12' OVERHEAD DOOR, MANUAL, DRIVE THRU
48C	10'x12' OVERHEAD DOOR, MANUAL, DRIVE THRU

4850 CRITTENDEN DRIVE
BUILDING #4 - SUITE, F
OVERALL PLAN
SCALE: 1/16" = 1'-0"